VECTORWORKS EDUCATIONAL VERSION

The Winnipesaukee Playhouse

Director: Neil Pankhurst
Scene Designer: Inseung Park
Technical Director: Andrew Stuart

THE WALTZ

Ground Plan

Drafter: Inseung Park | Scale: 1/4"=1'-0" | Date: May 9, 2016

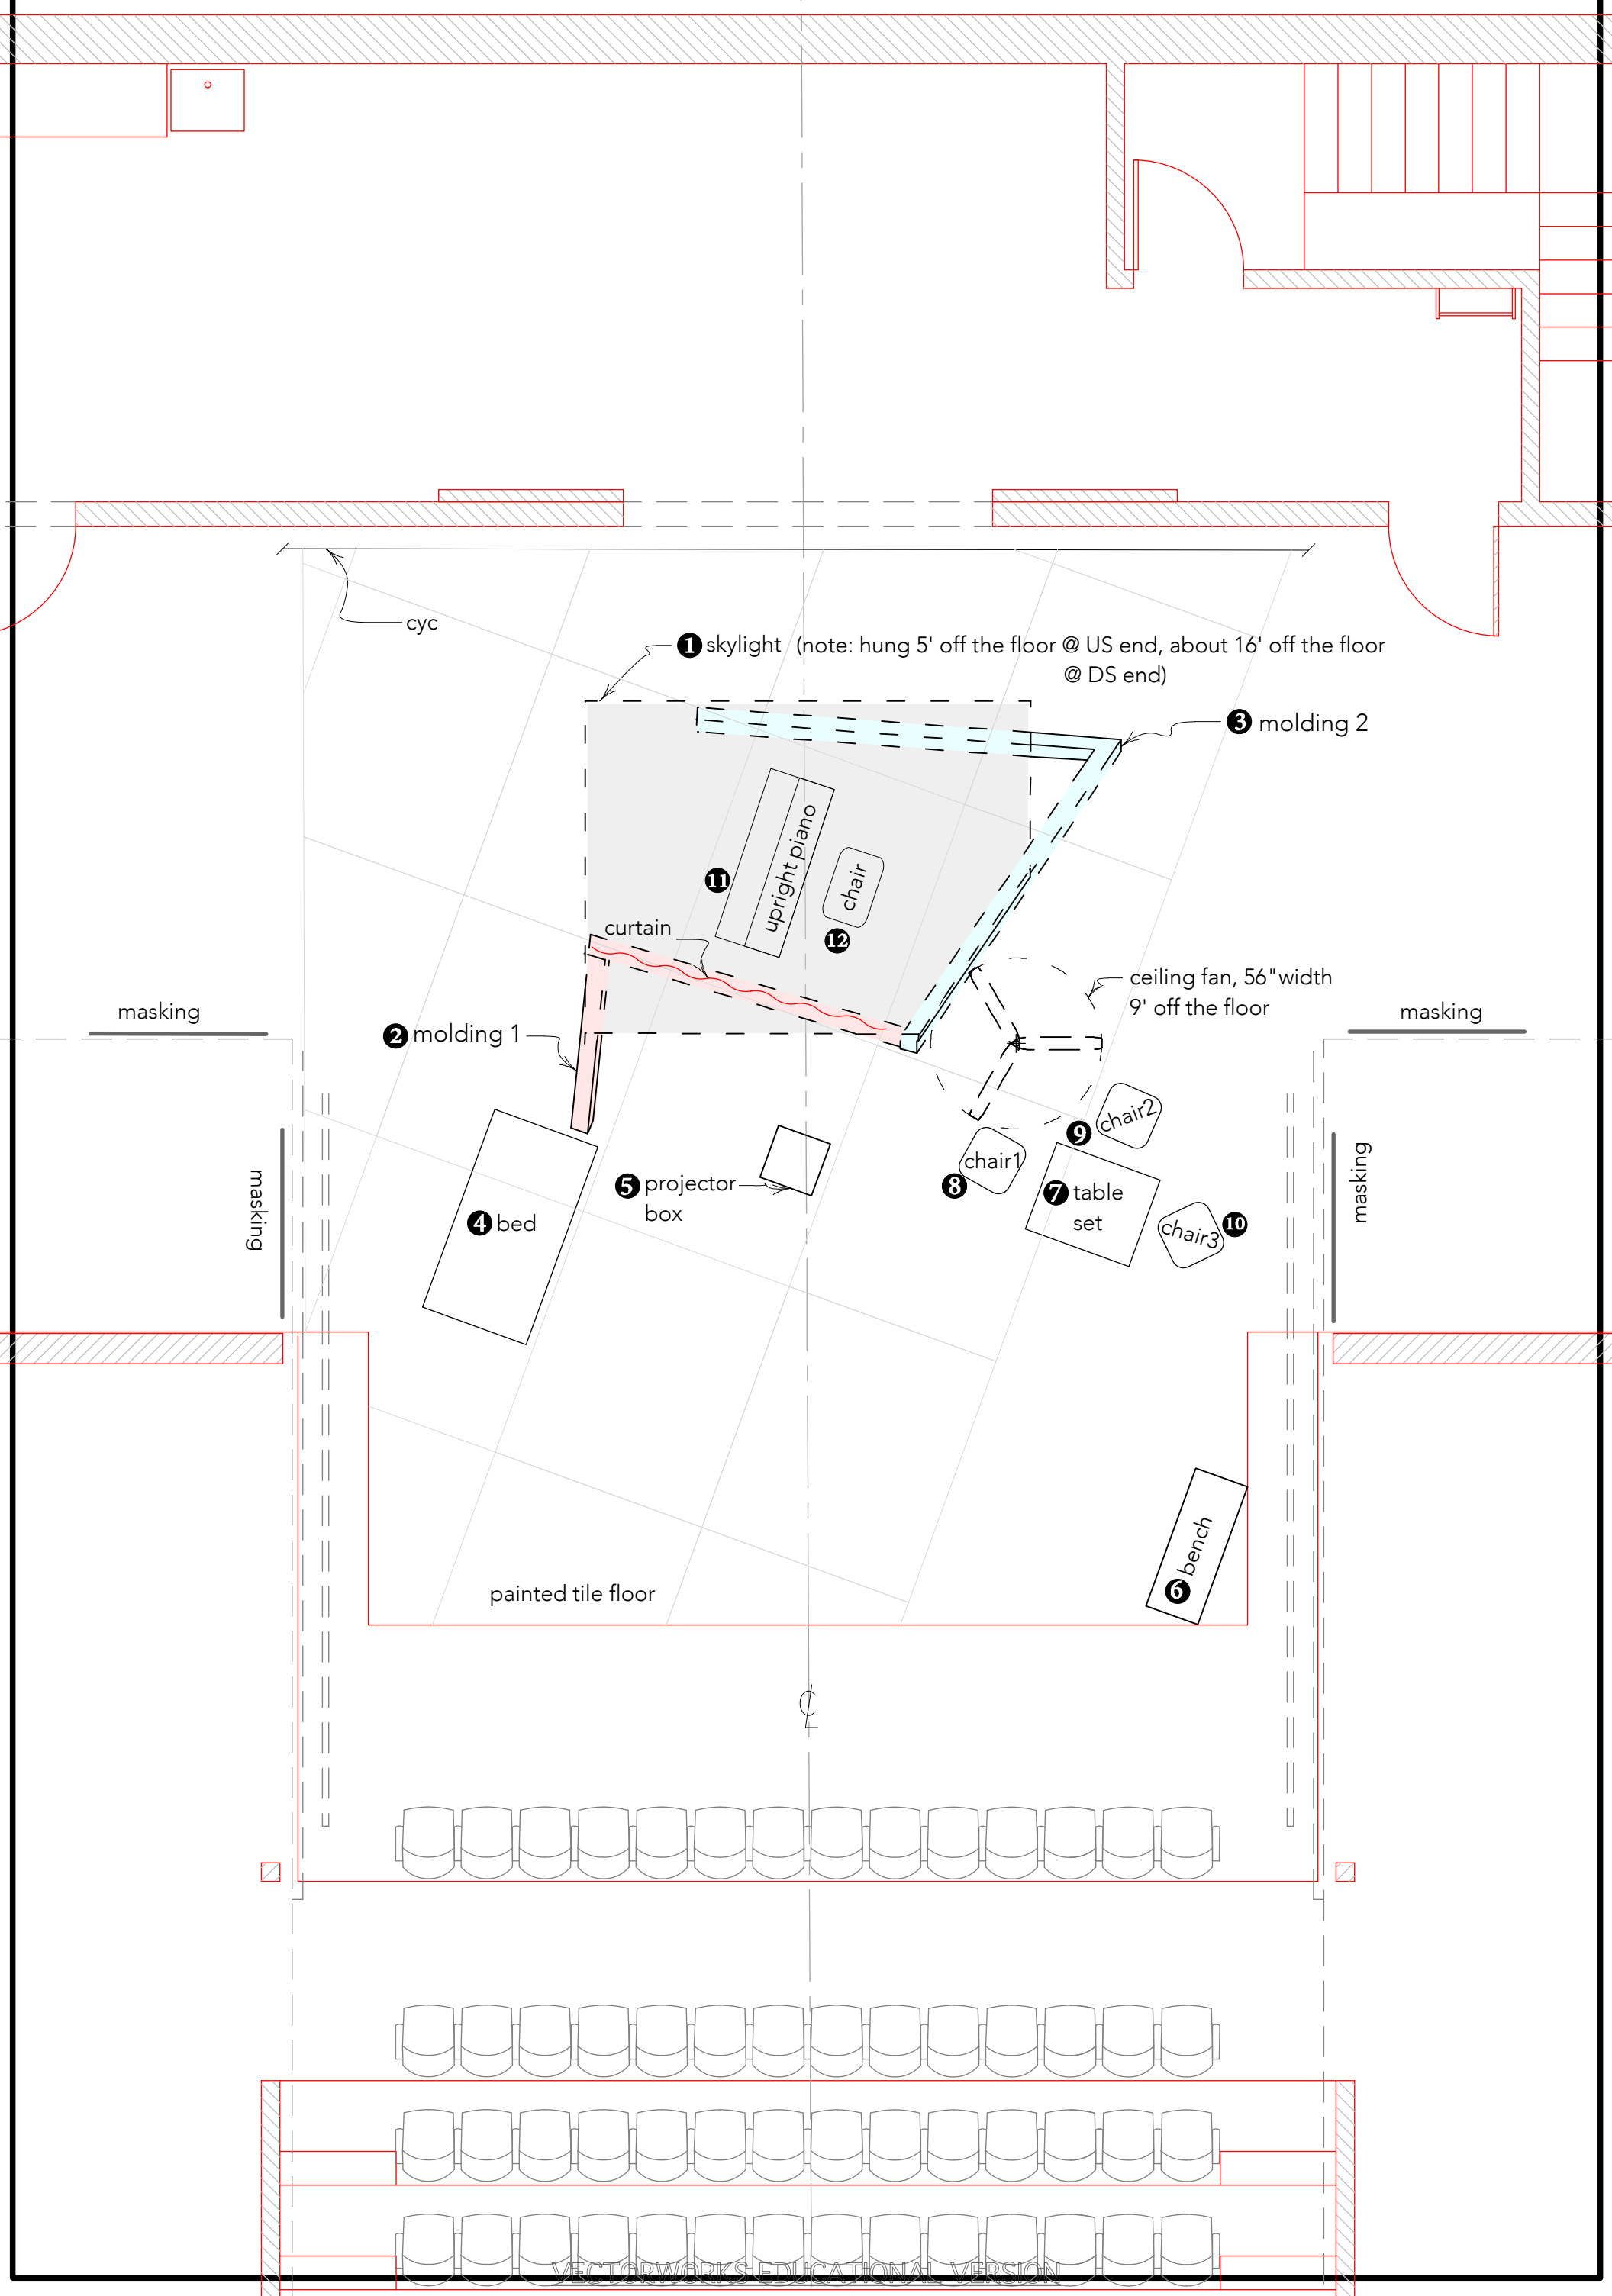

VECTORWORKS EDUCATIONAL VERSION